




# DINING ROOM'S FLOOR PLAN



## PLAN 1

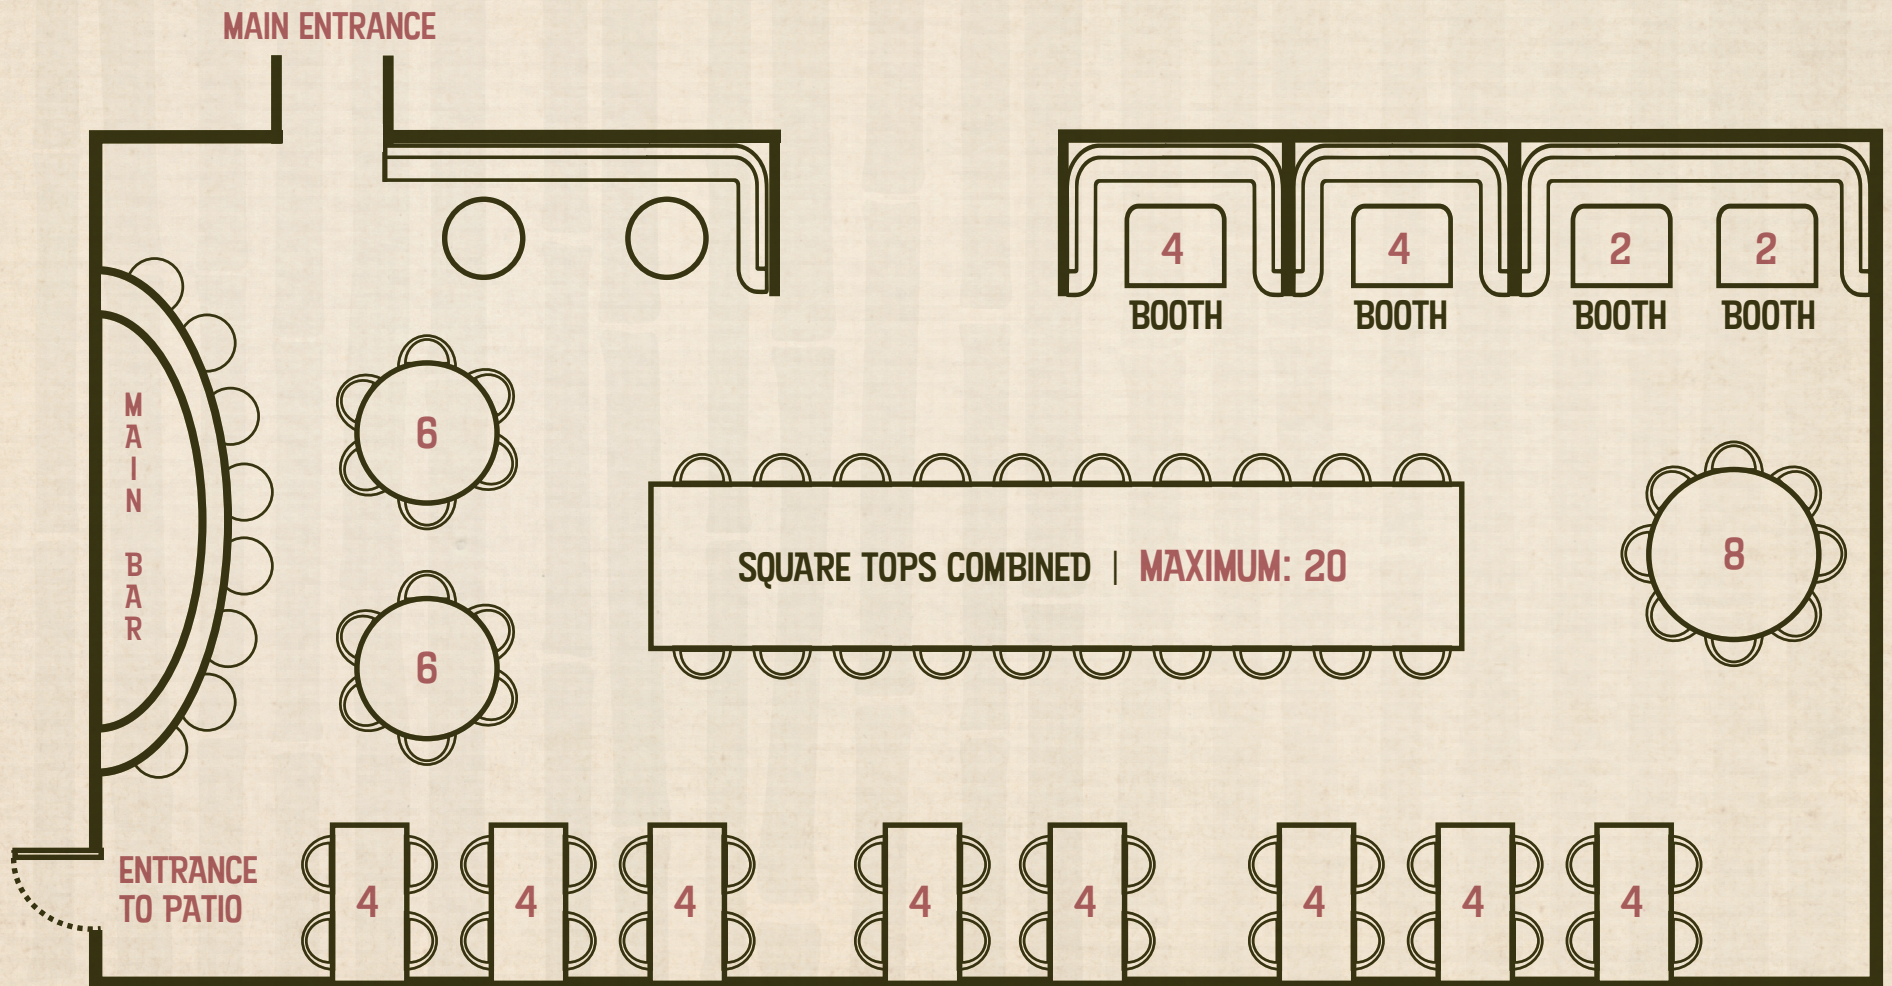


**MAXIMUM CAPACITY: SEATED 75/COCKTAIL RECEPTION 90**



# DINING ROOM'S FLOOR PLAN



## PLAN 3

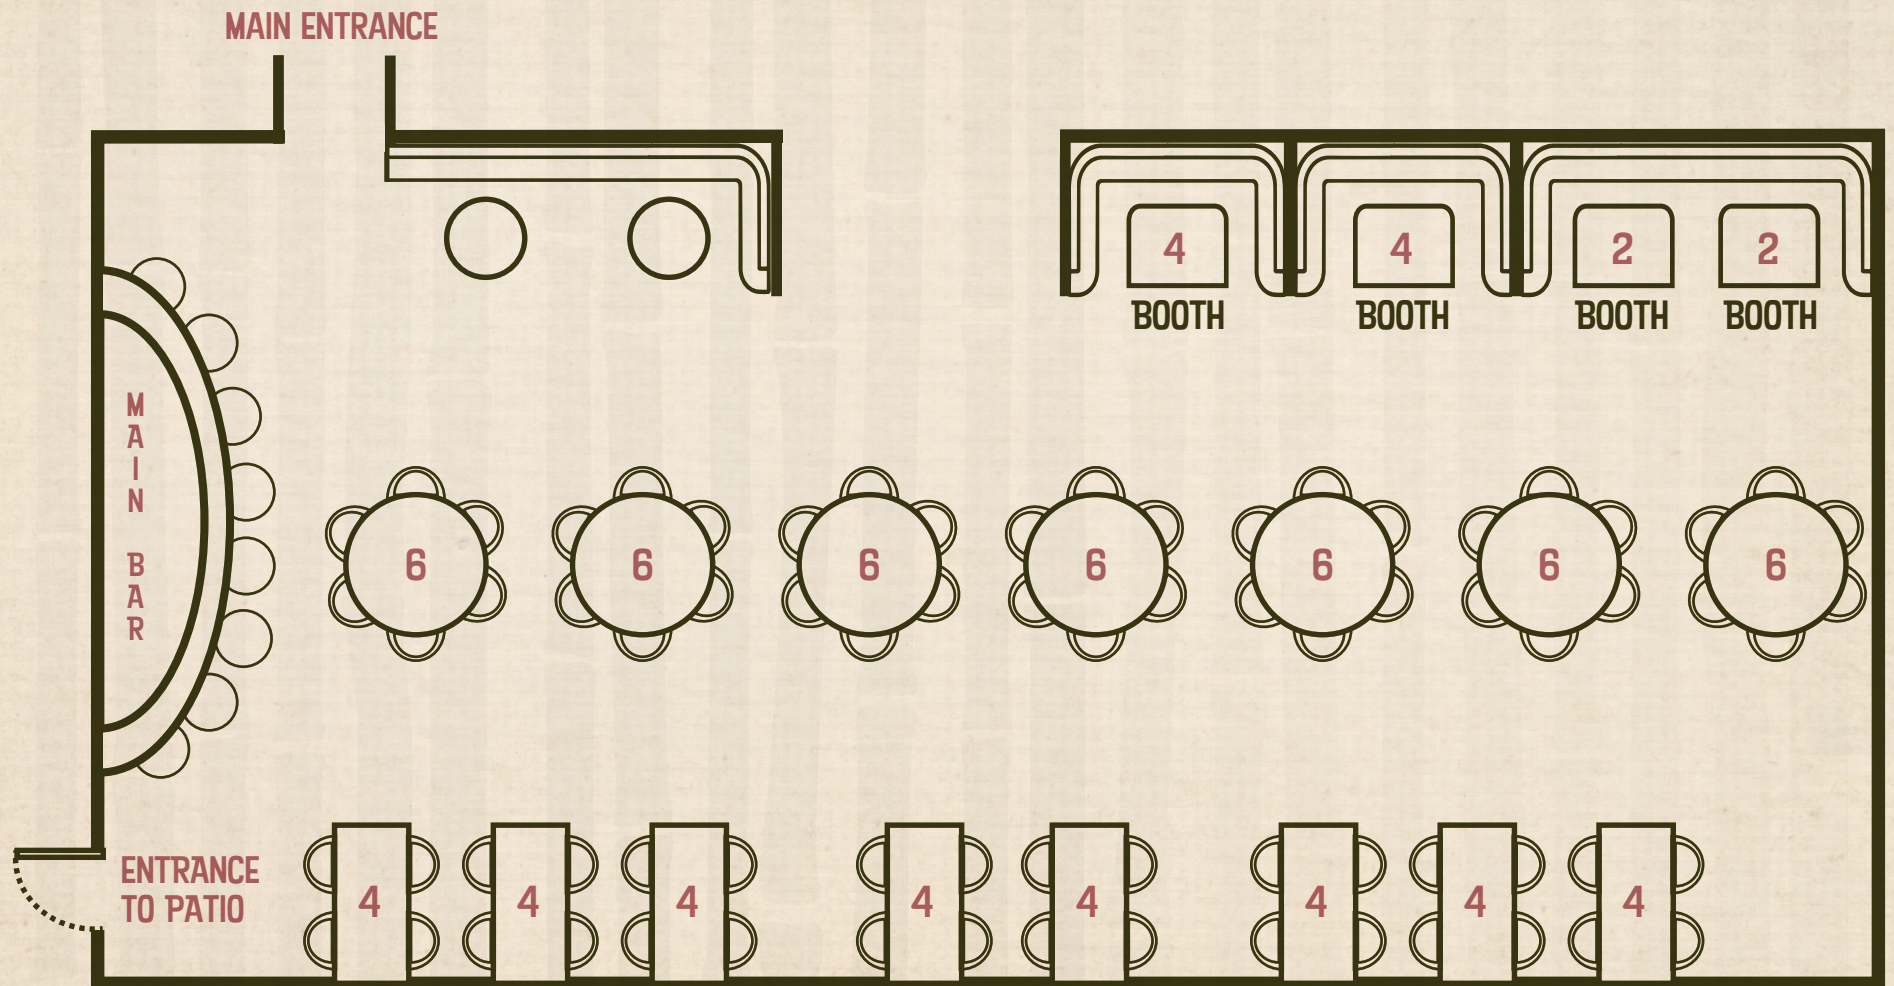


**MAXIMUM CAPACITY: SEATED 75/COCKTAIL RECEPTION 90**



# DINING ROOM'S FLOOR PLAN



## PLAN 2

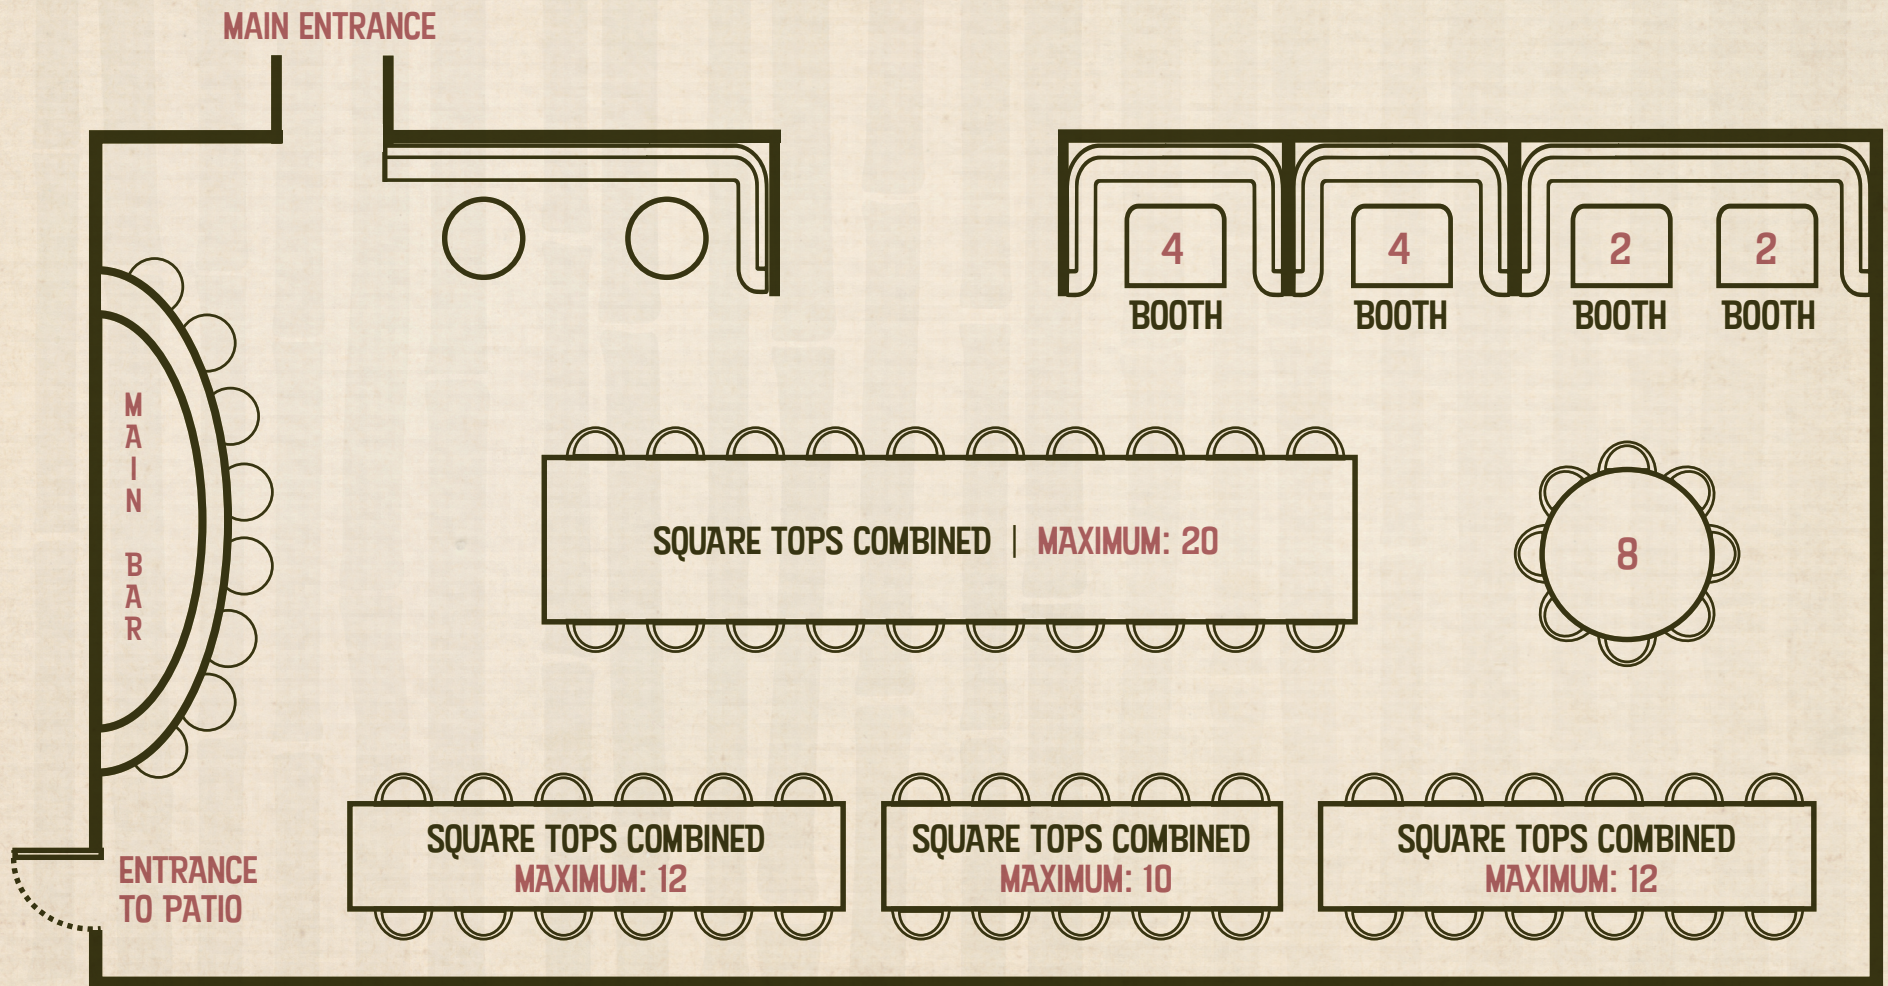

MAXIMUM CAPACITY: SEATED 75/COCKTAIL RECEPTION 90